


PARTIAL PLAN 75th. FLOOR EAST

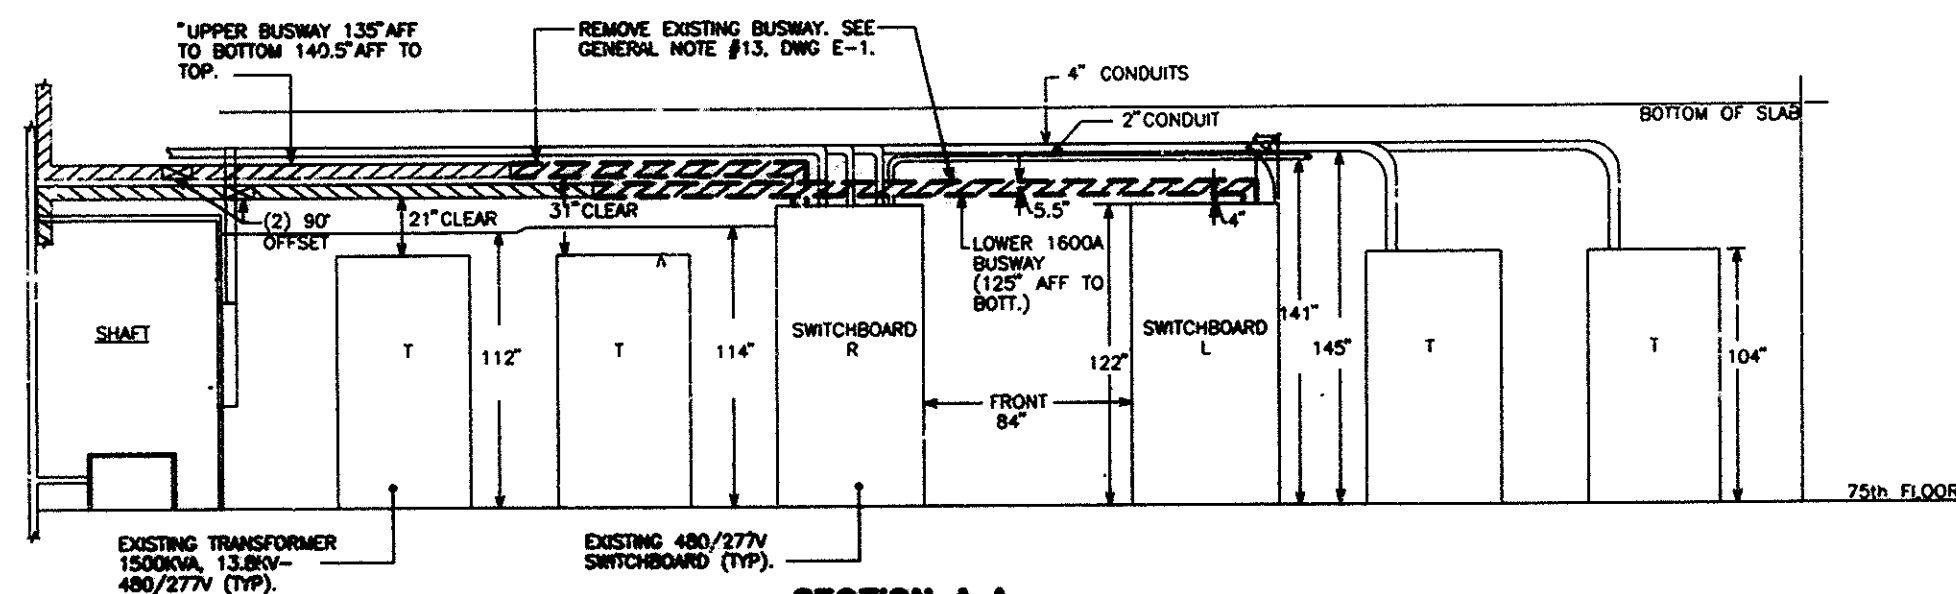

SECTION A-A

NOTES:

1. SEE DRAWING E-1 FOR GENERAL NOTES.

Sheet 37 of 41

**THE PORT AUTHORITY
OF NY & NJ**

James A. Zuck
Engineering Program Manager

EDWARDS AND ZUCK, P.C.
CONSULTING ENGINEERS
330 West 42nd Street, New York, NY 10018
212-726-3688
© 1992 Edwards and Zuck, P.C.



3/15/01 Drawings of Record
No. Date Revision Approved

Engineering Department
Design Division

**The World Trade
Center
Electrical/HVAC
Upgrade Program**

**LOW VOLTAGE DISTRIBUTION
TWO WTC
ELECTRICAL
75TH FLOOR
EAST SIDE
EXISTING ROOM LAYOUT**

This drawing subject to conditions in contract.
All inventions, ideas, designs and methods
herein are reserved to Port Authority and
may not be used without its written consent.

C./CADD MW/CADD F./E.
Designed by Drawn by Checked by

Date 10/4/93 Scale 1/4"=1'-0"

Contract Number Drawing Number

WTC-804.041 E-20

FILE NAME: E-20.DWG